DO NOT SCALE: CONTRACTOR TO CHECK ALL DIMENSIONS AND REPORT ANY OMISSIONS OR ERRORS

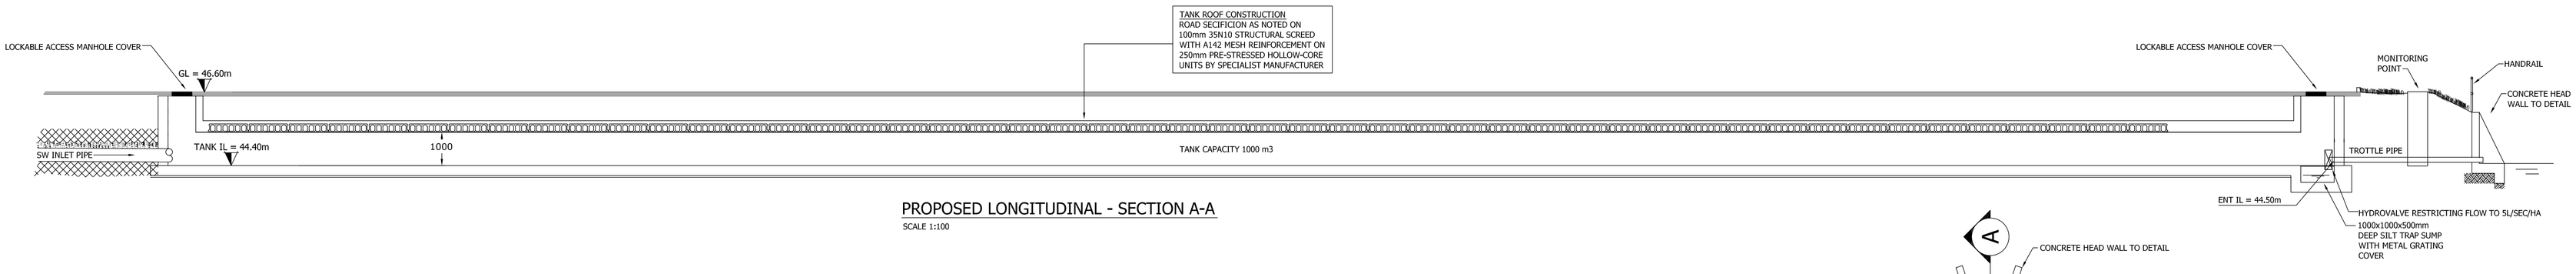

PROPOSED LONGITUDINAL - SECTION A-A

SCALE 1:100

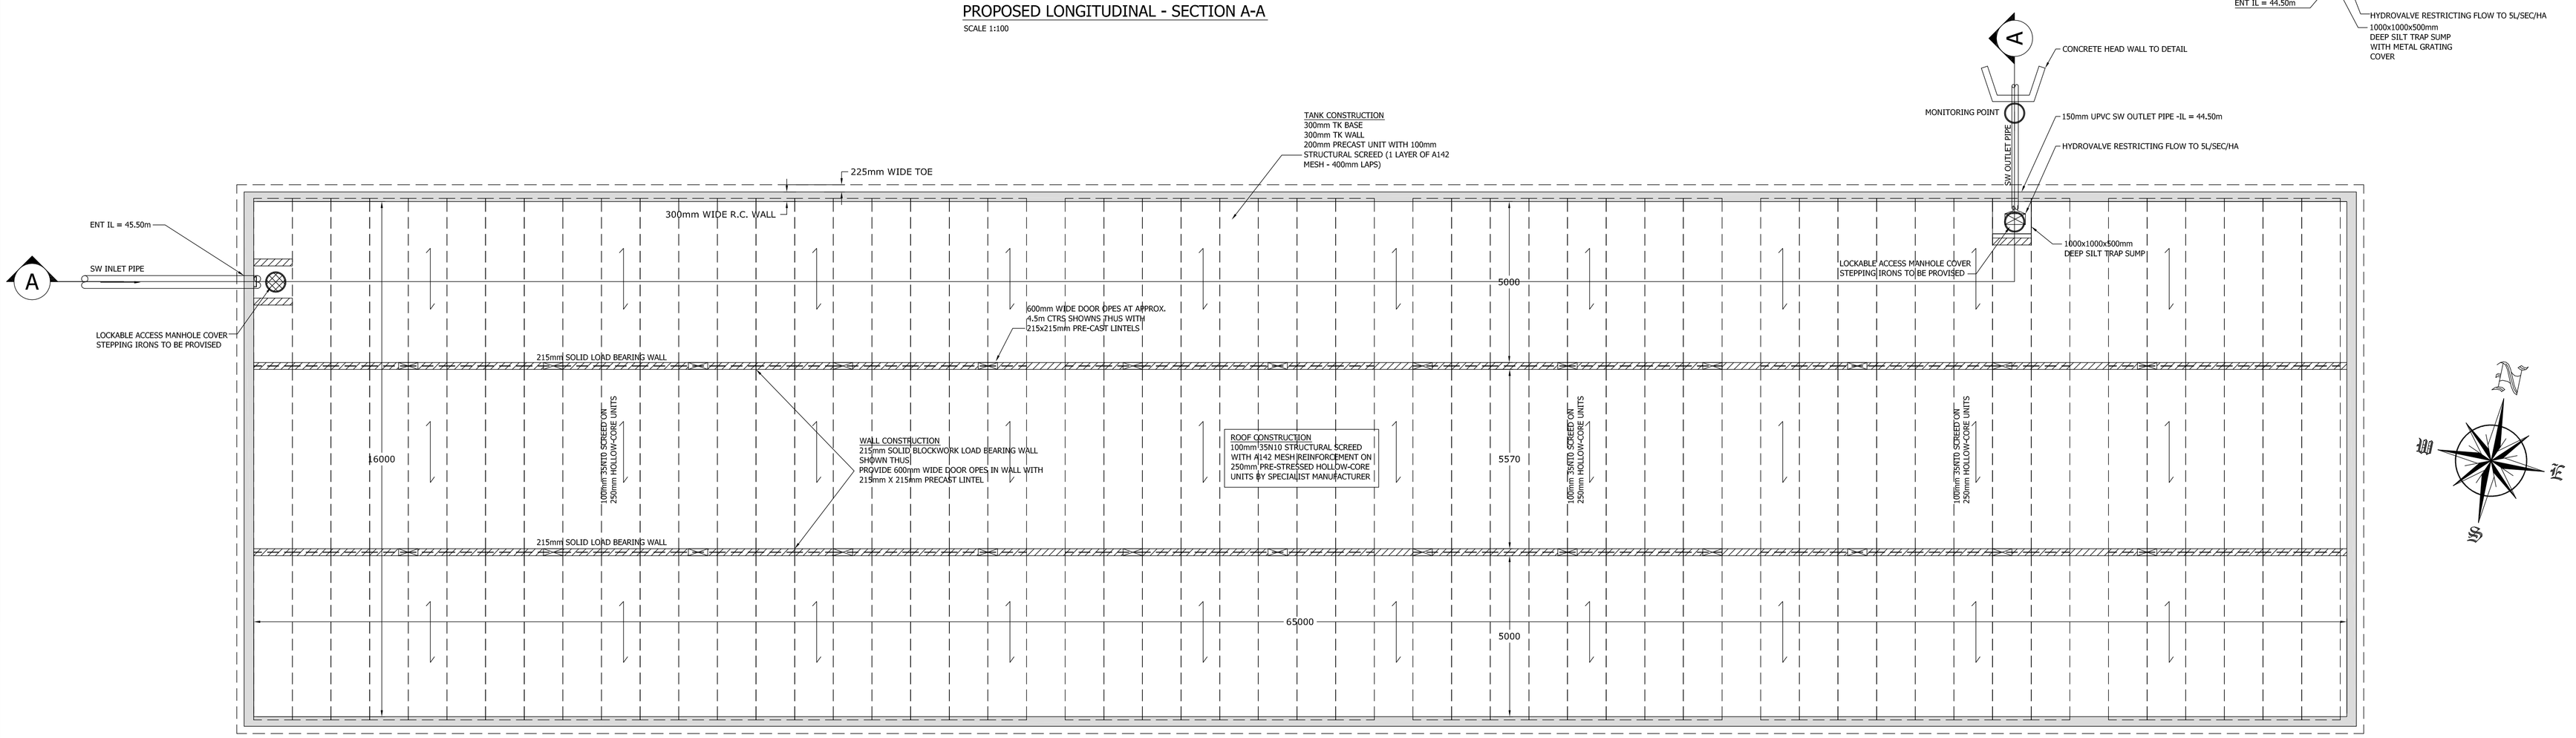

PLAN- GENERAL ARRANGEMENT RC ATTENUATION TANK

SCALE 1:100

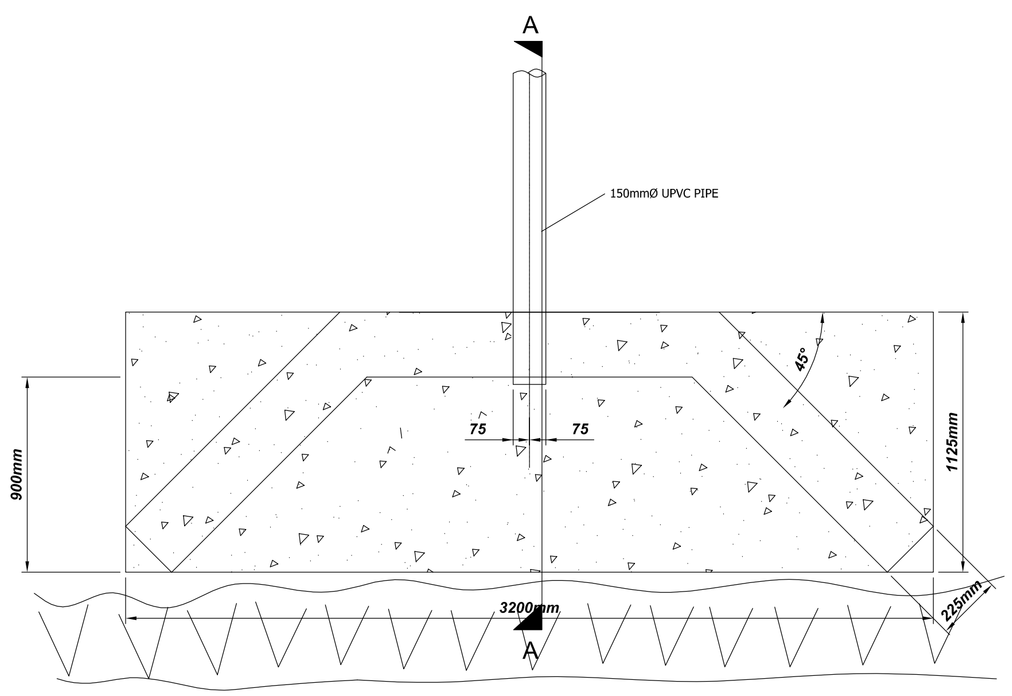

EXISTING OPEN-DRAIN

PLAN

SCALE 1:20

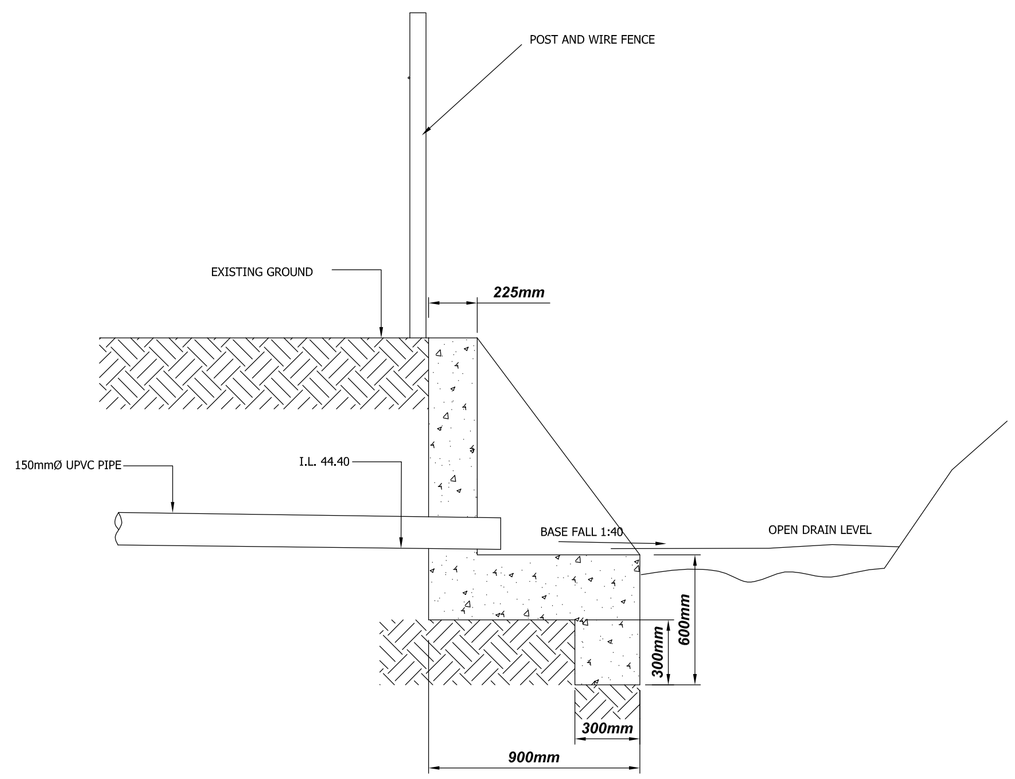

SECTION A-A

SCALE 1:20

GENERAL NOTES:
ALL DIMENSIONS AND LEVELS TO BE CONFIRMED ON SITE

ALL EXISTING UNDERGROUND SITE SERVICES TO BE CONFIRMED BY MAIN CONTRACTOR PRIOR TO COMMENCEMENT OF ANY NEW WORKS ON SITE.

ALL LEVELS TO RELATE TO MALIN HEAD ORDNANCE SURVEY BENCH MARK

ALL CONCRETE TO BE GRADE C30/37 (35N/20) U.N.O.
ALL LEAN MIX CONCRETE BLINDING TO BE GRADE 10N/20.
PLACED IN ACCORDANCE WITH THE SPECIFICATION AND BS 8110.

THE CONTRACTOR SHALL PROVIDE ALL NECESSARY TEMPORARY WORKS AND SHORING DURING THE COURSE OF THE WORKS

THE DESIGN, INSTALLATION AND MAINTENANCE OF TEMPORARY WORKS SHALL BE THE RESPONSIBILITY OF THE CONTRACTOR, UNLESS DETAILED IN THE DRAFT DRAWINGS

ALL LINTELS SHALL HAVE MINIMUM OF 225MM BEARING EACH SIDE OF OPE

REV	DESCRIPTION	BY	CHK	APP	DATE

OLD BRIDGE HOUSE
STRAND STREET
ATHLONE
CO. WESTMEATH

TEL: +353 (0)90 647 4264
FAX: +353 (0)90 647 8422
e-mail: athlone@wyg.com

Project: C007331

DEVELOPMENT AT LUMCLOON
FERBANE Co. OFFALY

Drawing Title:

PROPOSED UNDERGROUND ATTENUATION TANK
(SURFACE WATER)

Scale @ A1	Drawn	Date	Checked	Date	Approved	Date
1:100	WB	FEB 2009				

Project No.	Office	Type	Drawing No.	Revision
C007331	1901	S	10	

© WYG Group Ltd.

FILENAME : F:\C007331 LUNCLOON POWER PLANT, FERBANE - WYG ENVIROMENTAL\P-03 EXECUTION\06 ST\02 DRAWINGS\01 CAD\07 PLANNING\C007331-10 PROPOSED R.C. SW ATTENUATION TANK.DWG | PLOTTED BY : NIGEL.KELLY | PLOTTED DATE : 26 August 2009 11:43:24