DO NOT SCALE: CONTRACTOR TO CHECK ALL DIMENSIONS AND REPORT ANY OMISSIONS OR ERRORS

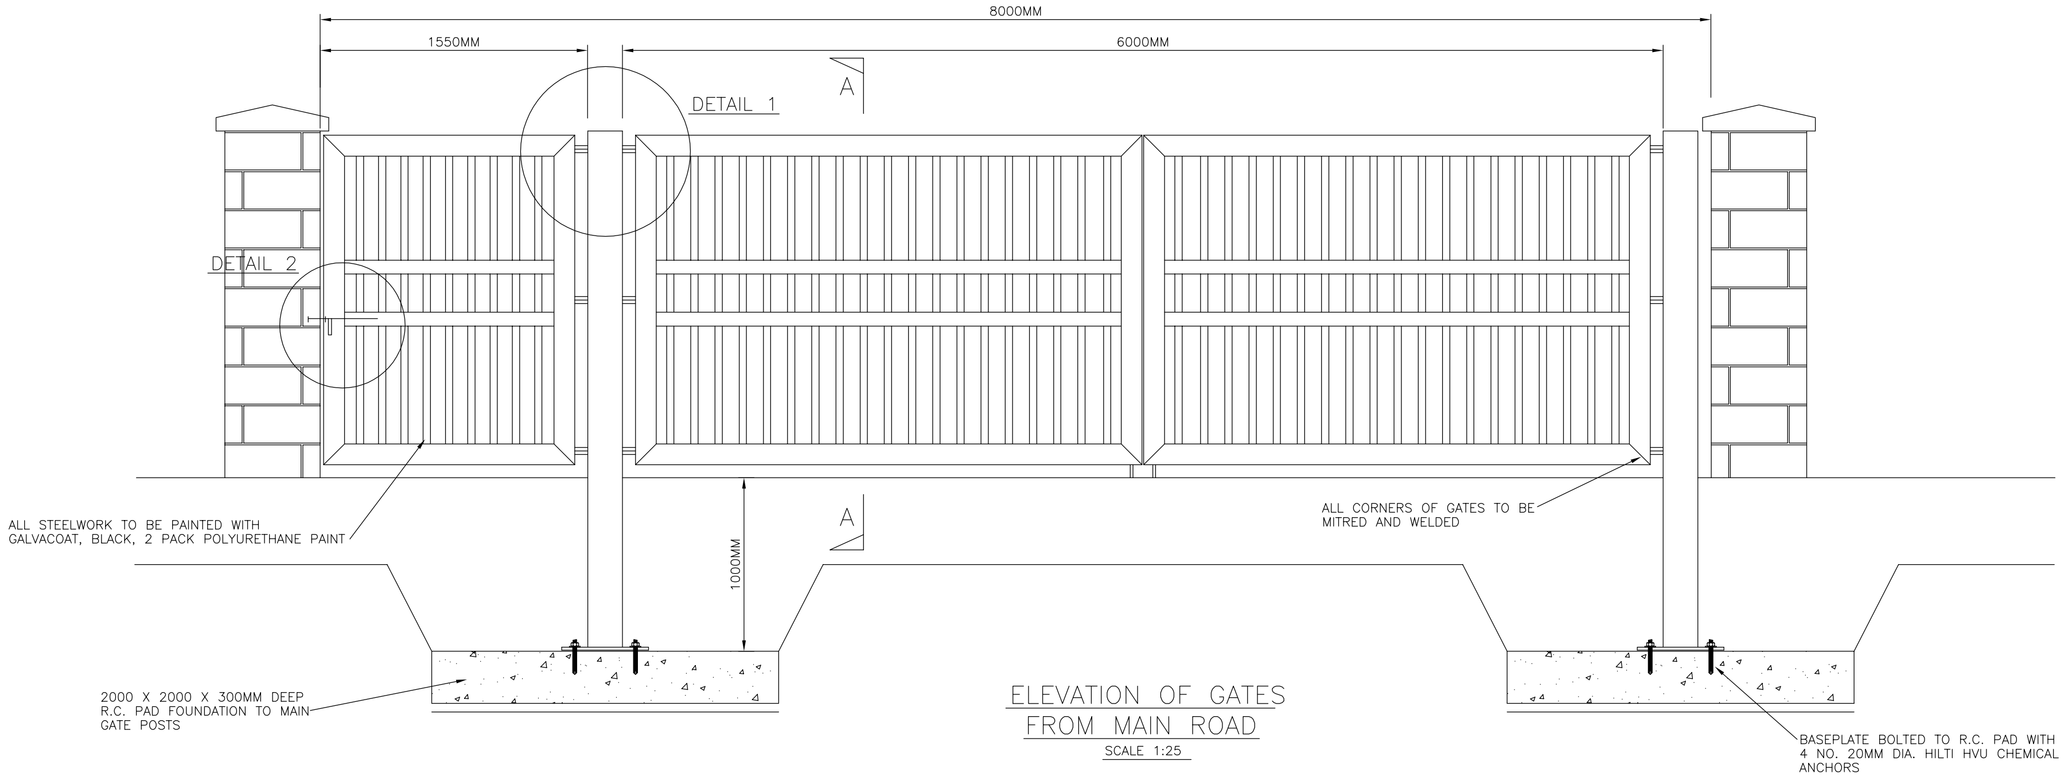

ELEVATION OF GATES FROM MAIN ROAD

SCALE 1:25

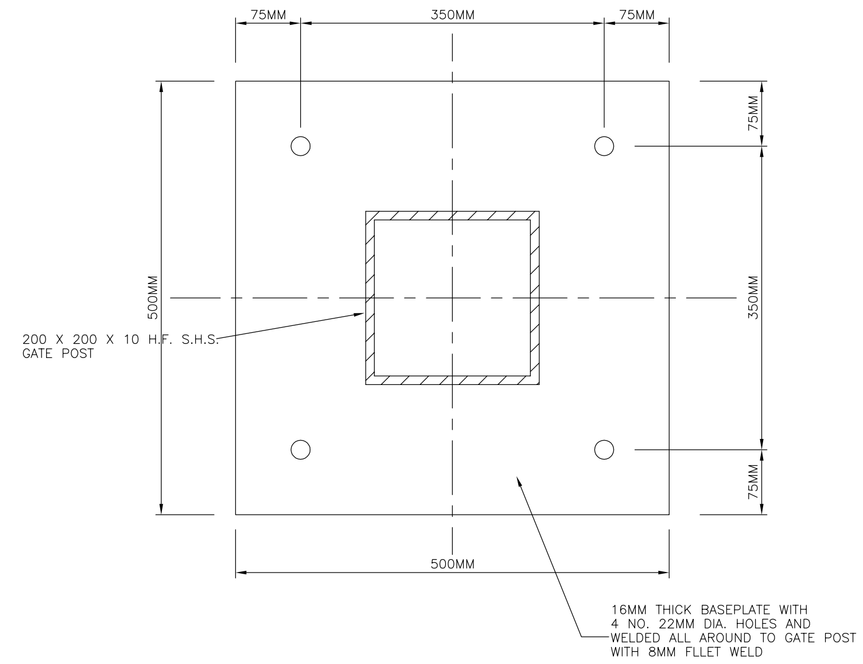

PLAN – GATE POST BASEPLATE

SCALE 1:5 2 NO. THUS

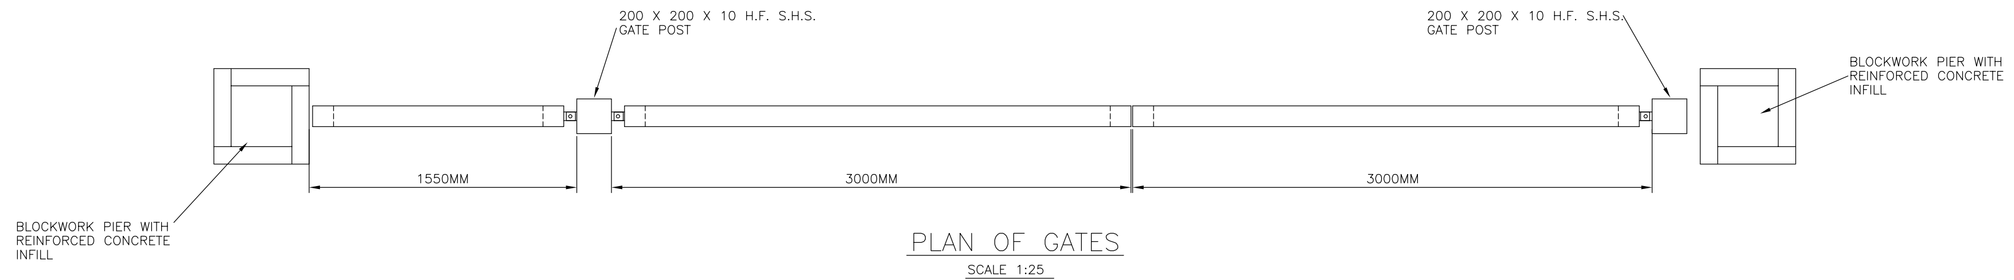

PLAN OF GATES

SCALE 1:25

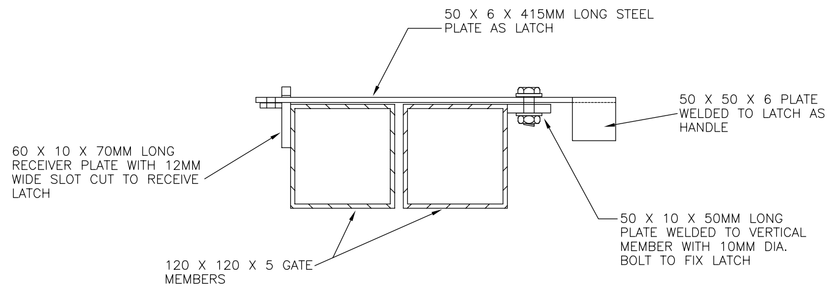

PLAN OF LATCH

SCALE 1:5

NOTE:
PEDESTRIAN GATES TO HAVE A SIMILAR LATCH ARRANGEMENT

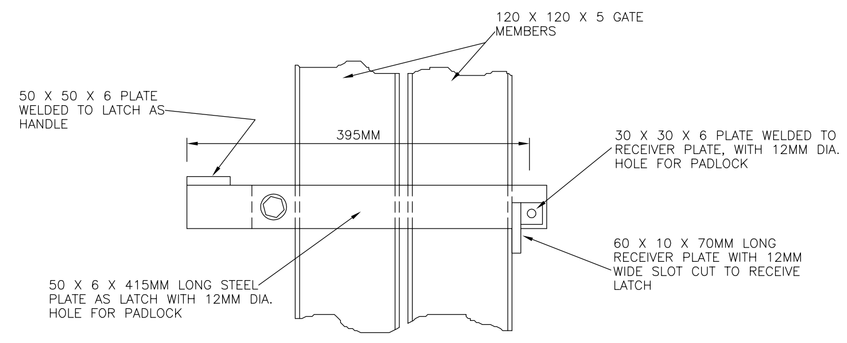

ELEVATION OF LATCH

SCALE 1:5

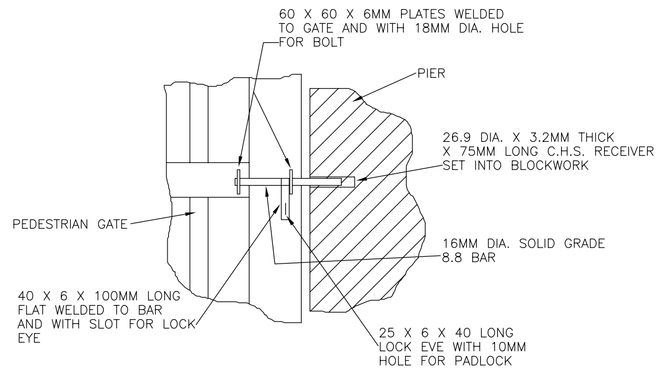

ELEVATION OF BOLT

1 NO. THUS PER GATE SCALE 1:10

SECTION A–A

SCALE 1:25

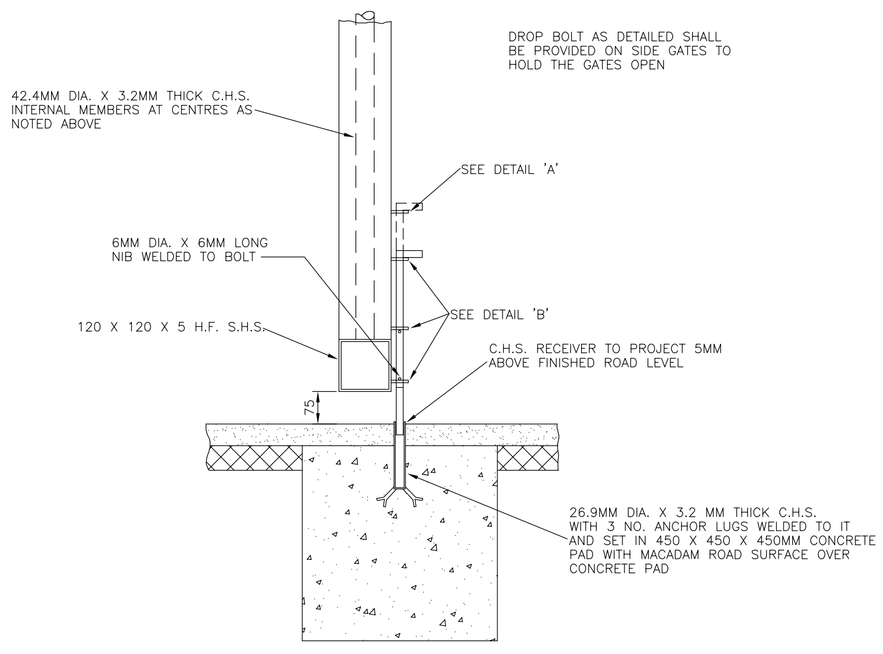

DETAIL OF DROP BOLT

SCALE 1:10

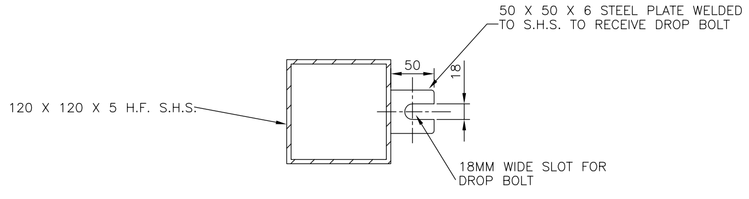

PLAN – DETAIL 'A'

SCALE 1:5

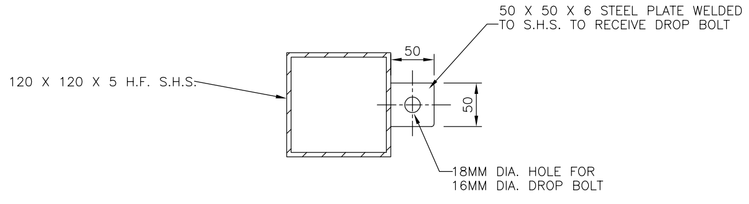

PLAN – DETAIL 'B'

SCALE 1:5

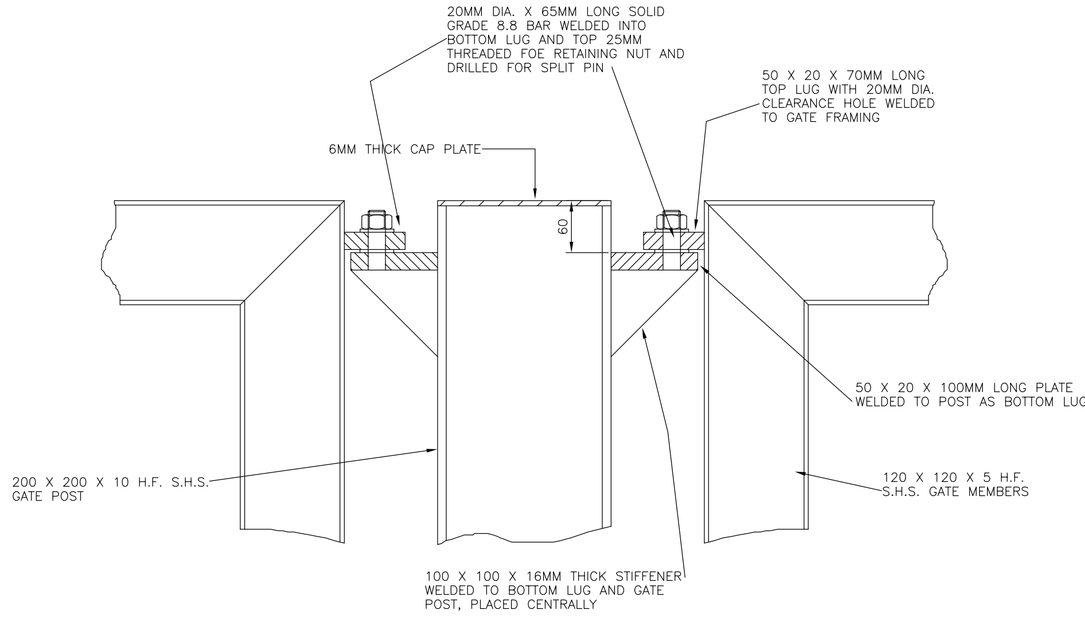

MAIN GATE HINGE (DETAIL 1)

(3 NO. THUS PER GATE) SCALE 1:5

REV	DESCRIPTION	BY	CHK	APP	DATE

OLD BRIDGE HOUSE
STRAND STREET
ATHLONE
CO. WESTMEATH

TEL: +353 (0)90 647 4264
FAX: +353 (0)90 647 8422
e-mail: athlone@wyg.com

Project: C007331

DEVELOPMENT AT LUMCLOON
FERBANE Co. OFFALY

Drawing Title:

DETAILS OF PROPOSED NEW ENTRANCE GATES

Scale @ A1	Drawn	Date	Checked	Date	Approved	Date
AS SHOWN		JUNE 09				

Project No.	Office	Type	Drawing No.	Revision
C007331	1901	S	17	

© WYG Group Ltd.

FILENAME : F:\C007331 LUNCLOON POWER PLANT, FERBANE - WYG ENVIROMENTAL\P-03 EXECUTION\06 ST\02 DRAWINGS\01 CAD\07 PLANNING\C007331-17 PROPOSED ENTRANCE GATES.DWG | PLOTTED BY : NIGEL.KELLY | PLOTTED DATE : 26 August 2009 11:49:05