DO NOT SCALE: CONTRACTOR TO CHECK ALL DIMENSIONS AND REPORT ANY OMISSIONS OR ERRORS

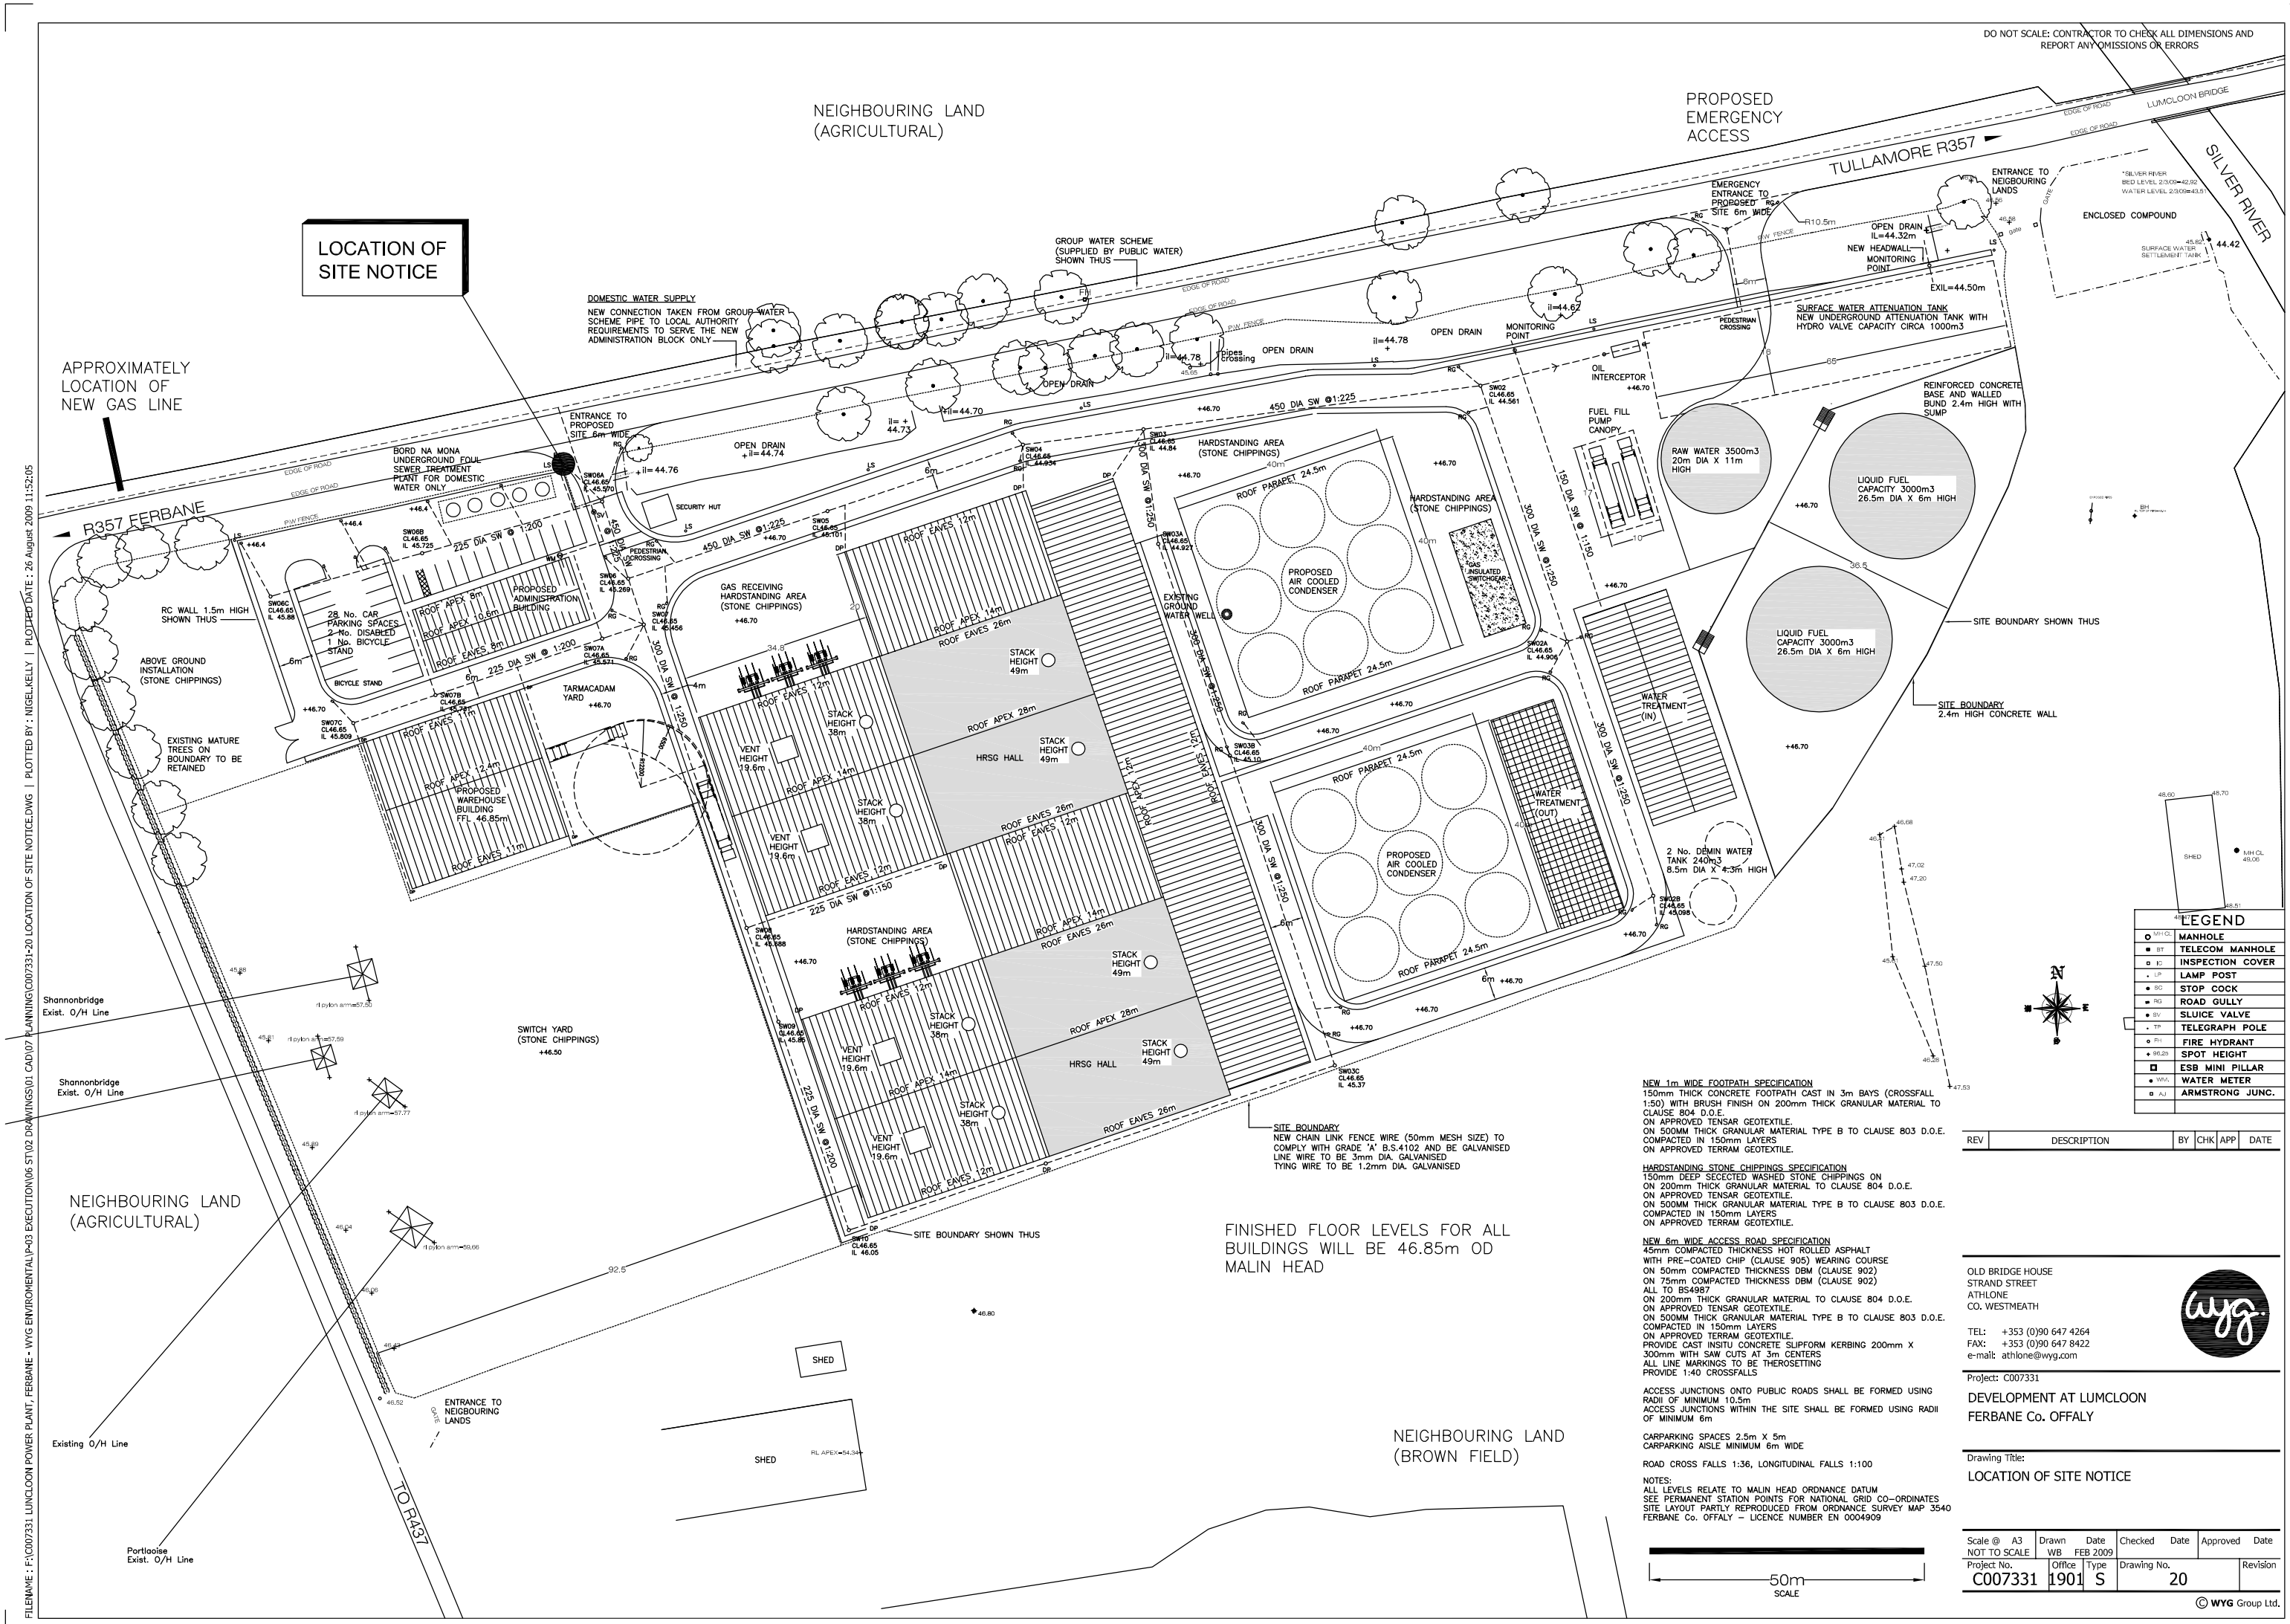

REV	DESCRIPTION	BY	CHK	APP	DATE

OLD BRIDGE HOUSE
STRAND STREET
ATHLONE
CO. WESTMEATH

TEL: +353 (0)90 647 4264
FAX: +353 (0)90 647 8422
e-mail: athlone@wyg.com

Project: C007331

DEVELOPMENT AT LUMCLOON
FERBANE Co. OFFALY

Drawing Title:

LOCATION OF SITE NOTICE

Scale @ A3	Drawn	Date	Checked	Date	Approved	Date
NOT TO SCALE	WB	FEB 2009				

Project No.	Office	Type	Drawing No.	Revision
C007331	1901	S	20	

© WYG Group Ltd.

FILENAME : F:\C007331 LUMCLOON POWER PLANT, FERBANE - WYG ENVIROMENTAL\P-03 EXECUTION\06 ST\02 DRAWINGS\01 CAD\07 PLANNING\C007331-20 LOCATION OF SITE NOTICE.DWG | PLOTTED BY : NIGEL.KELLY | PLOTTED DATE : 26 August 2009 11:52:05